REV	DESCRIPTION	REV BY	REV DATE

ITEM	DESCRIPTION	QTY	UOM

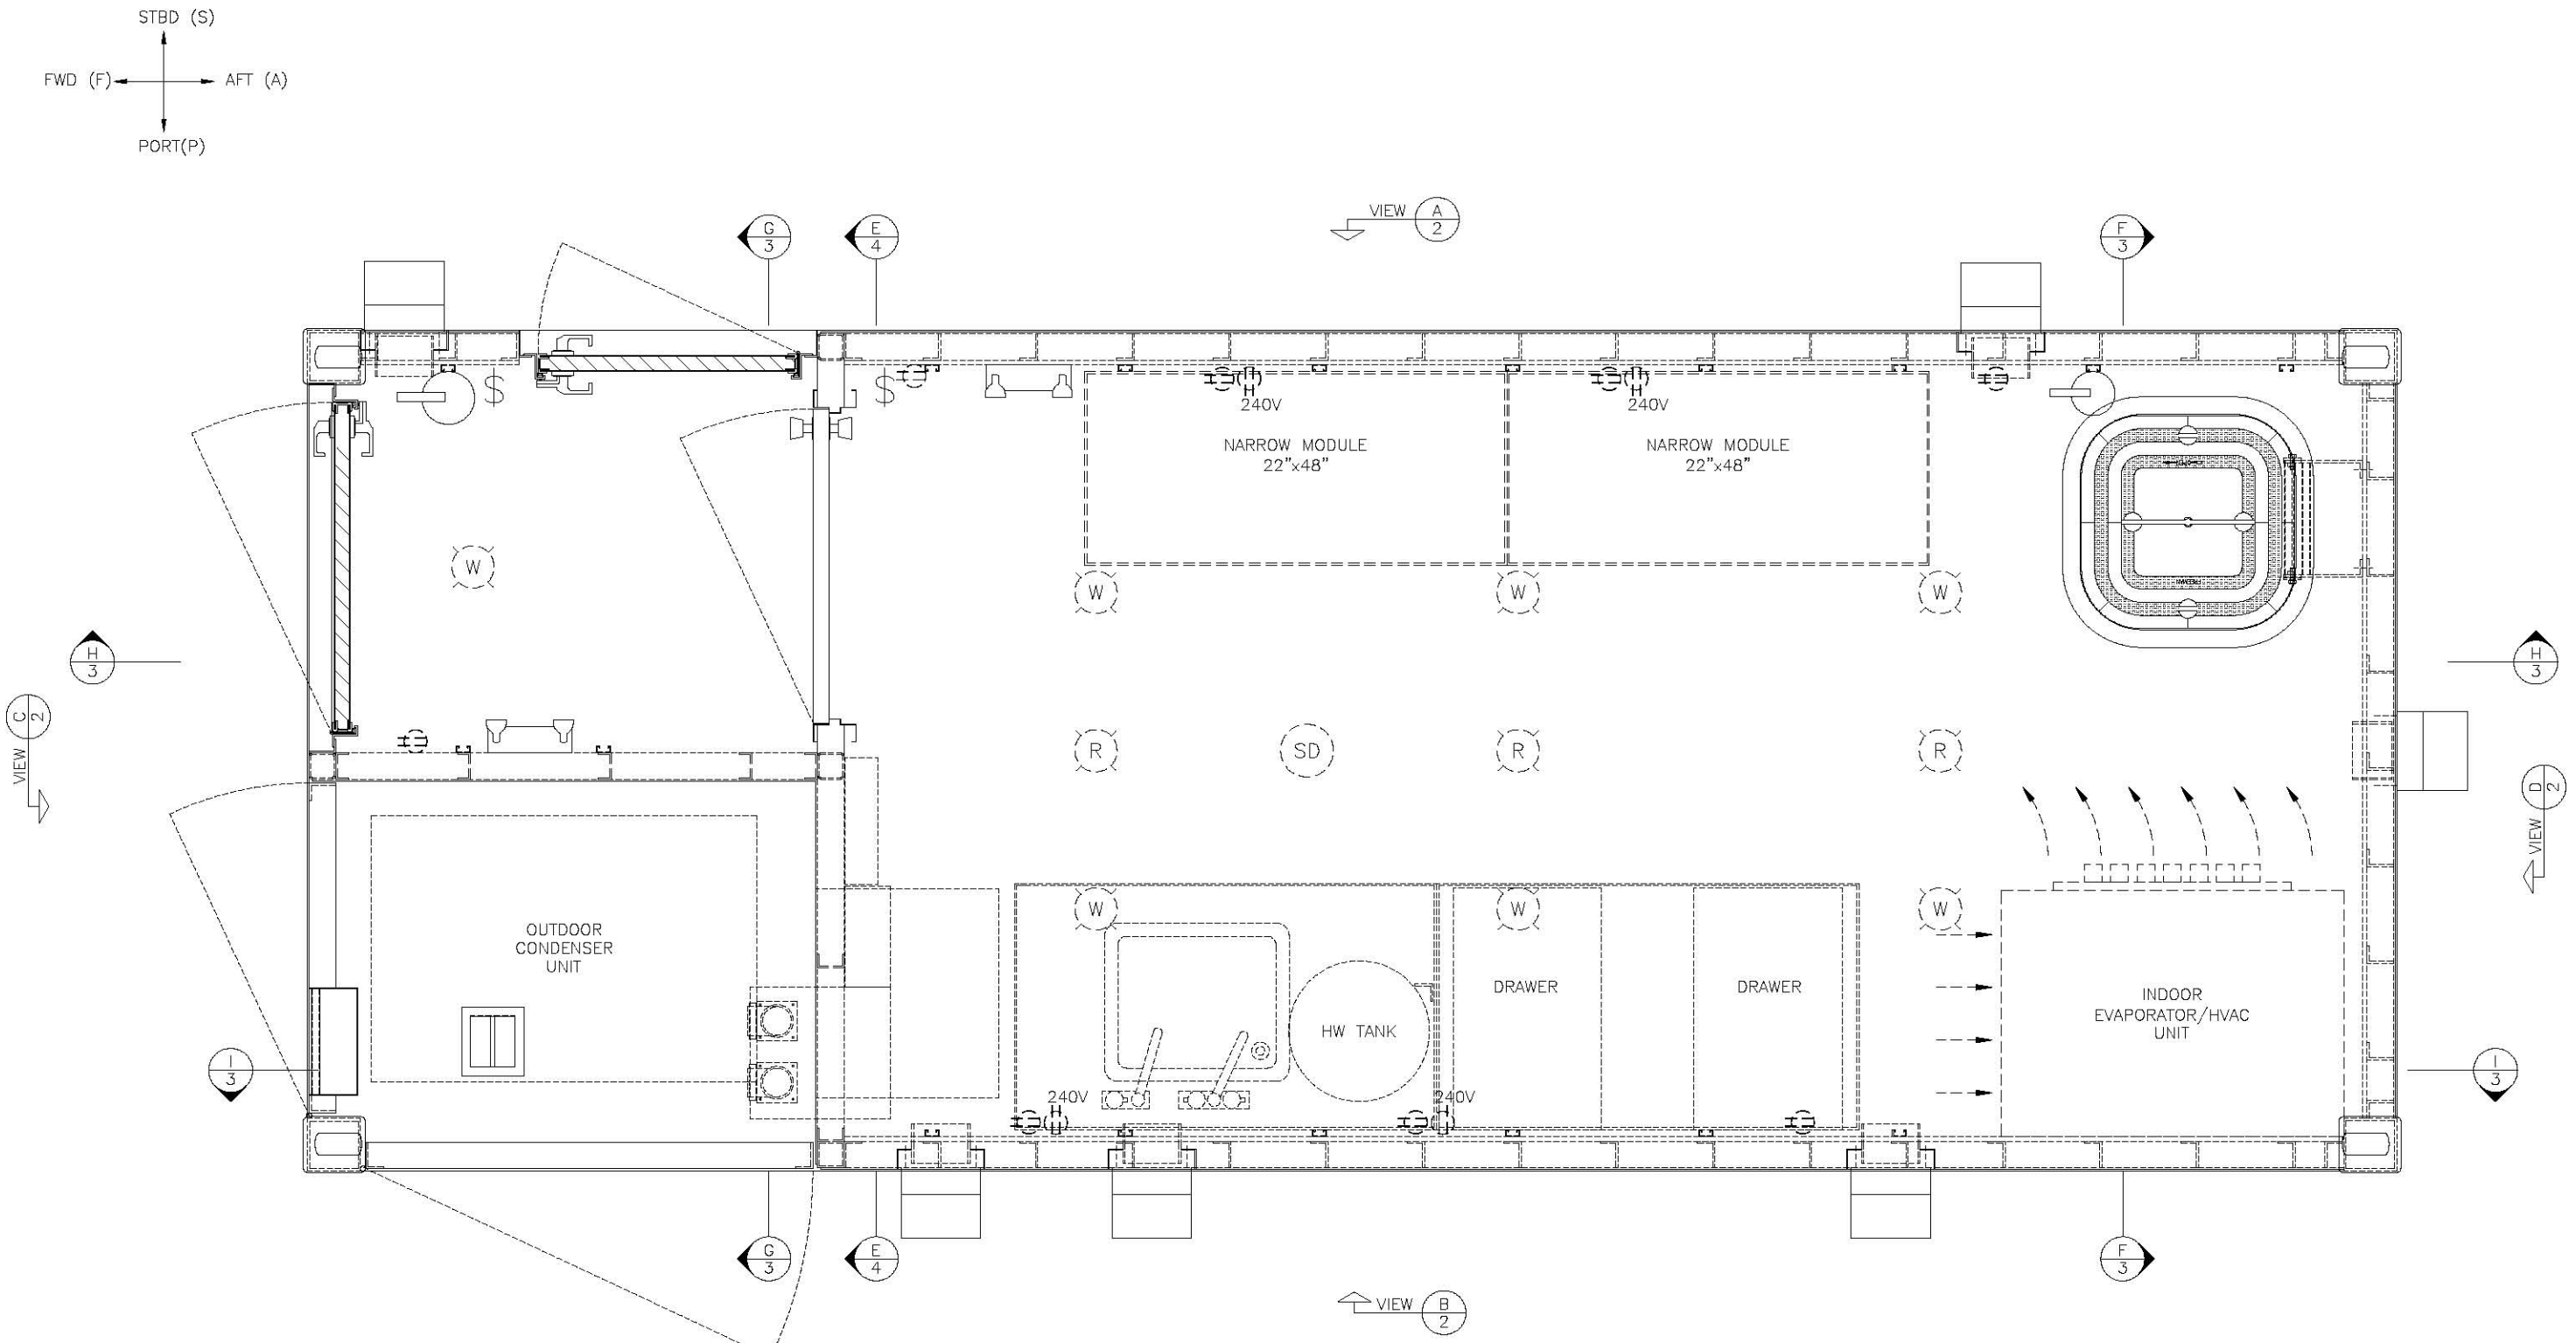

UNLESS OTHERWISE NOTED:
DIMENSIONS ARE IN INCHES
LINEAR DIMENSIONS ARE ±1/16
ANGULAR DIMENSIONS ARE ±1°

THIS IS A PROPRIETARY DESIGN OF SILHOUETTE STEEL LTD. MANUFACTURE, REPRODUCTION OR USE OF ANY ASSEMBLY, SUBASSEMBLY OR PART IS NOT PERMISSIBLE EXCEPT IF EXPRESSLY PRIOR AUTHORIZED IN WRITING BY SILHOUETTE STEEL LTD.

Silhouette Steel Ltd.

9532-194A Street
Surrey B.C. V4N 4G5
Canada

www.silhouettesteel.com
tel: 604.513.5888
fax: 604.513.8773

PROJECT MANAGER: DAVE DSC		PROJECT No: 2409-02	SECTION: 01 / REV: / SHEET No: 1 of 4
DRAWN BY: DAVE DSC	DATE: 31.OCT.09	DWG TITLE: GENERAL ARRANGEMENT PLAN VIEW	
DRAWING SCALE: 1:20	DRAWING SIZE: B	JOB NAME: 20' ALUMINUM COLD LAB	
PLOTT STAMP:		CLIENT: UNOLS EAST COAST POOL	